
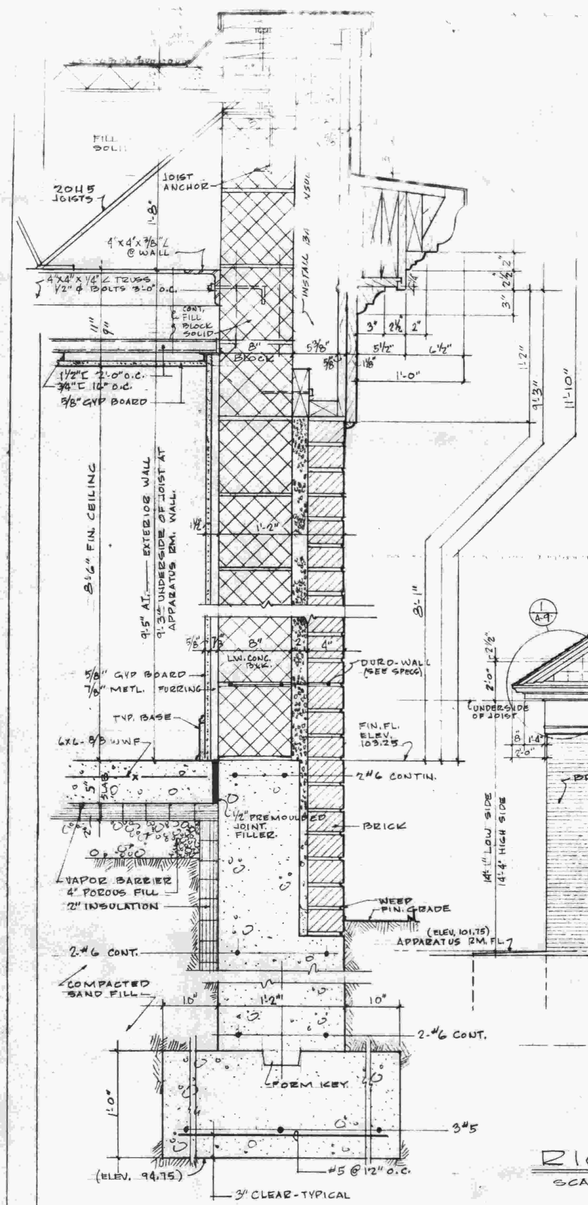



1 SECTION THRU EXTERIOR SIDE WALL

SCALE 1½" = 1'-0"

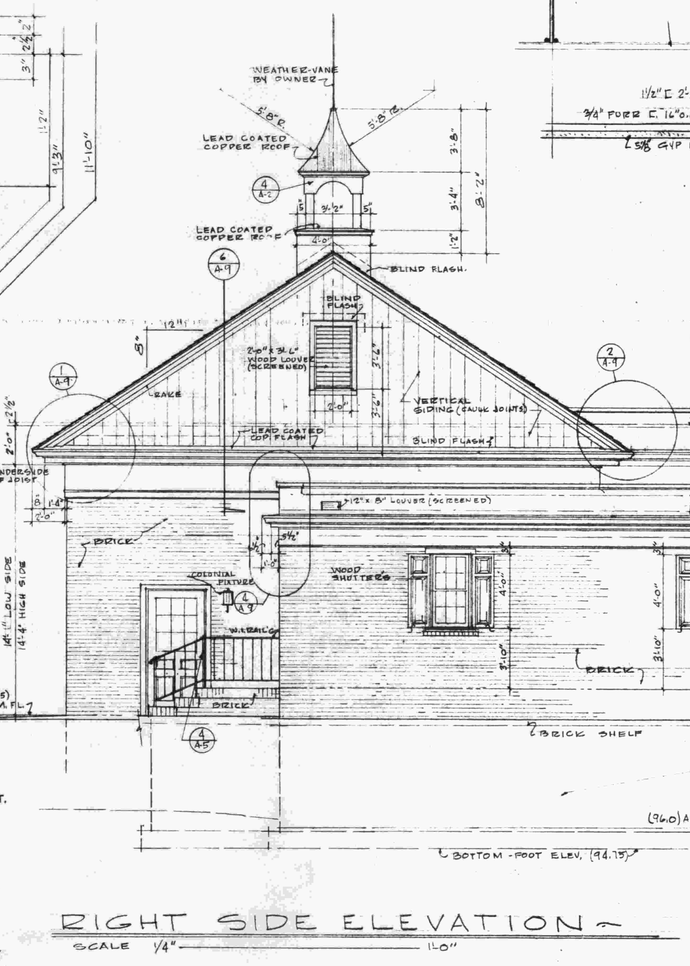


RIGHT SIDE ELEVATION

SCALE 1/4" = 1'-0"

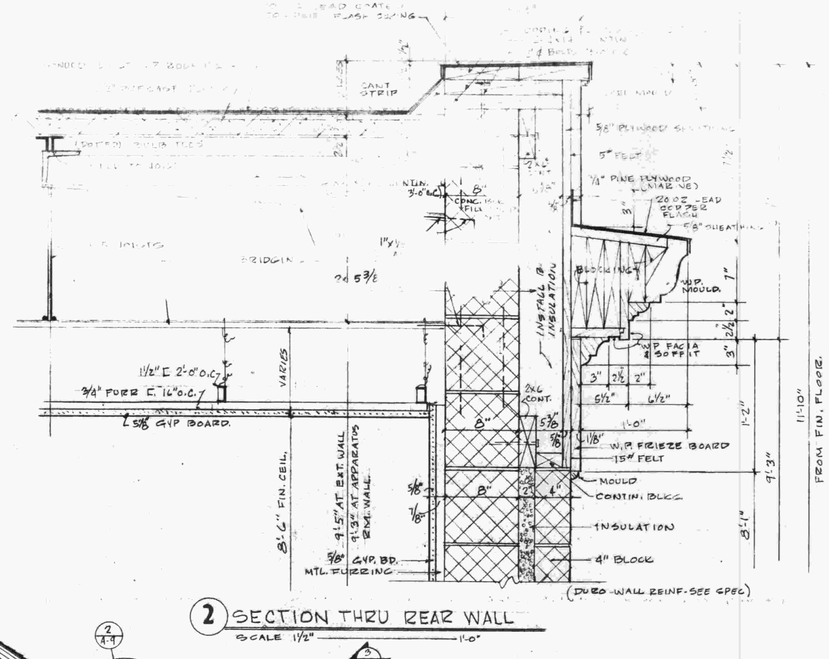


2 SECTION THRU REAR WALL


SCALE 1½" = 1'-0"

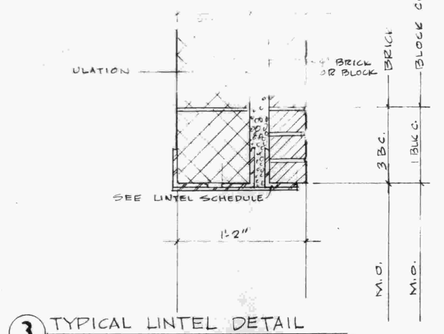

3 TYPICAL LINTEL DETAIL

SCALE 1½" = 1'-0"

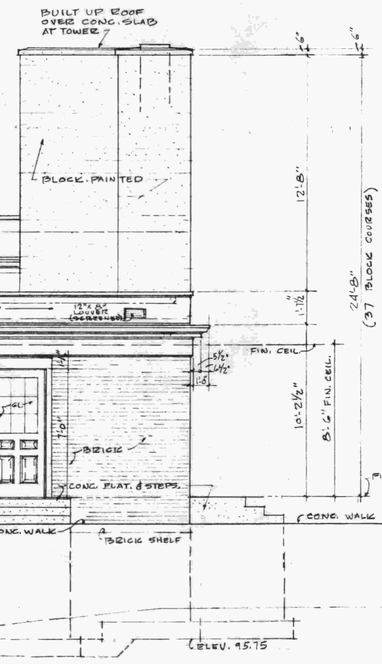

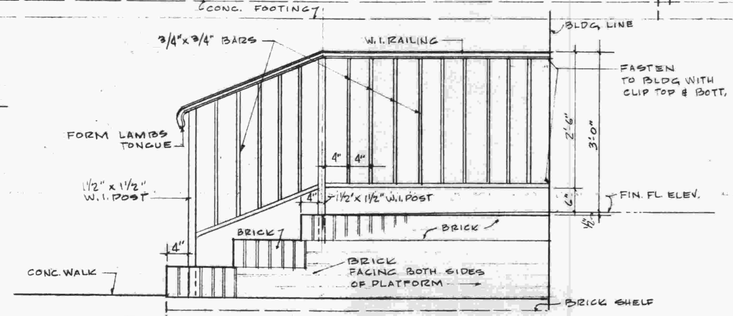

4 ENTRANCE W.I. RAILING

SCALE 3/4" = 1'-0"

NEW FIRE SUB-STATION FOR THE

TOWN OF HARWICH

ROUTE Nº 137 & 39 — EAST HARWICH, MASS.

THE OFFICE OF
BURNETT V. VICKERS, A.I.A.
ARCHITECT
ORLEANS, CAPE COD, MASS.

SCALE: AS SHOWN	RIGHT SIDE ELEVATION DETAILS SECTIONS	DWG NO. A-5
DRAWN BY: RJD		
CHECKED BY: BV.		
DATE: FEB. 15, 1975		