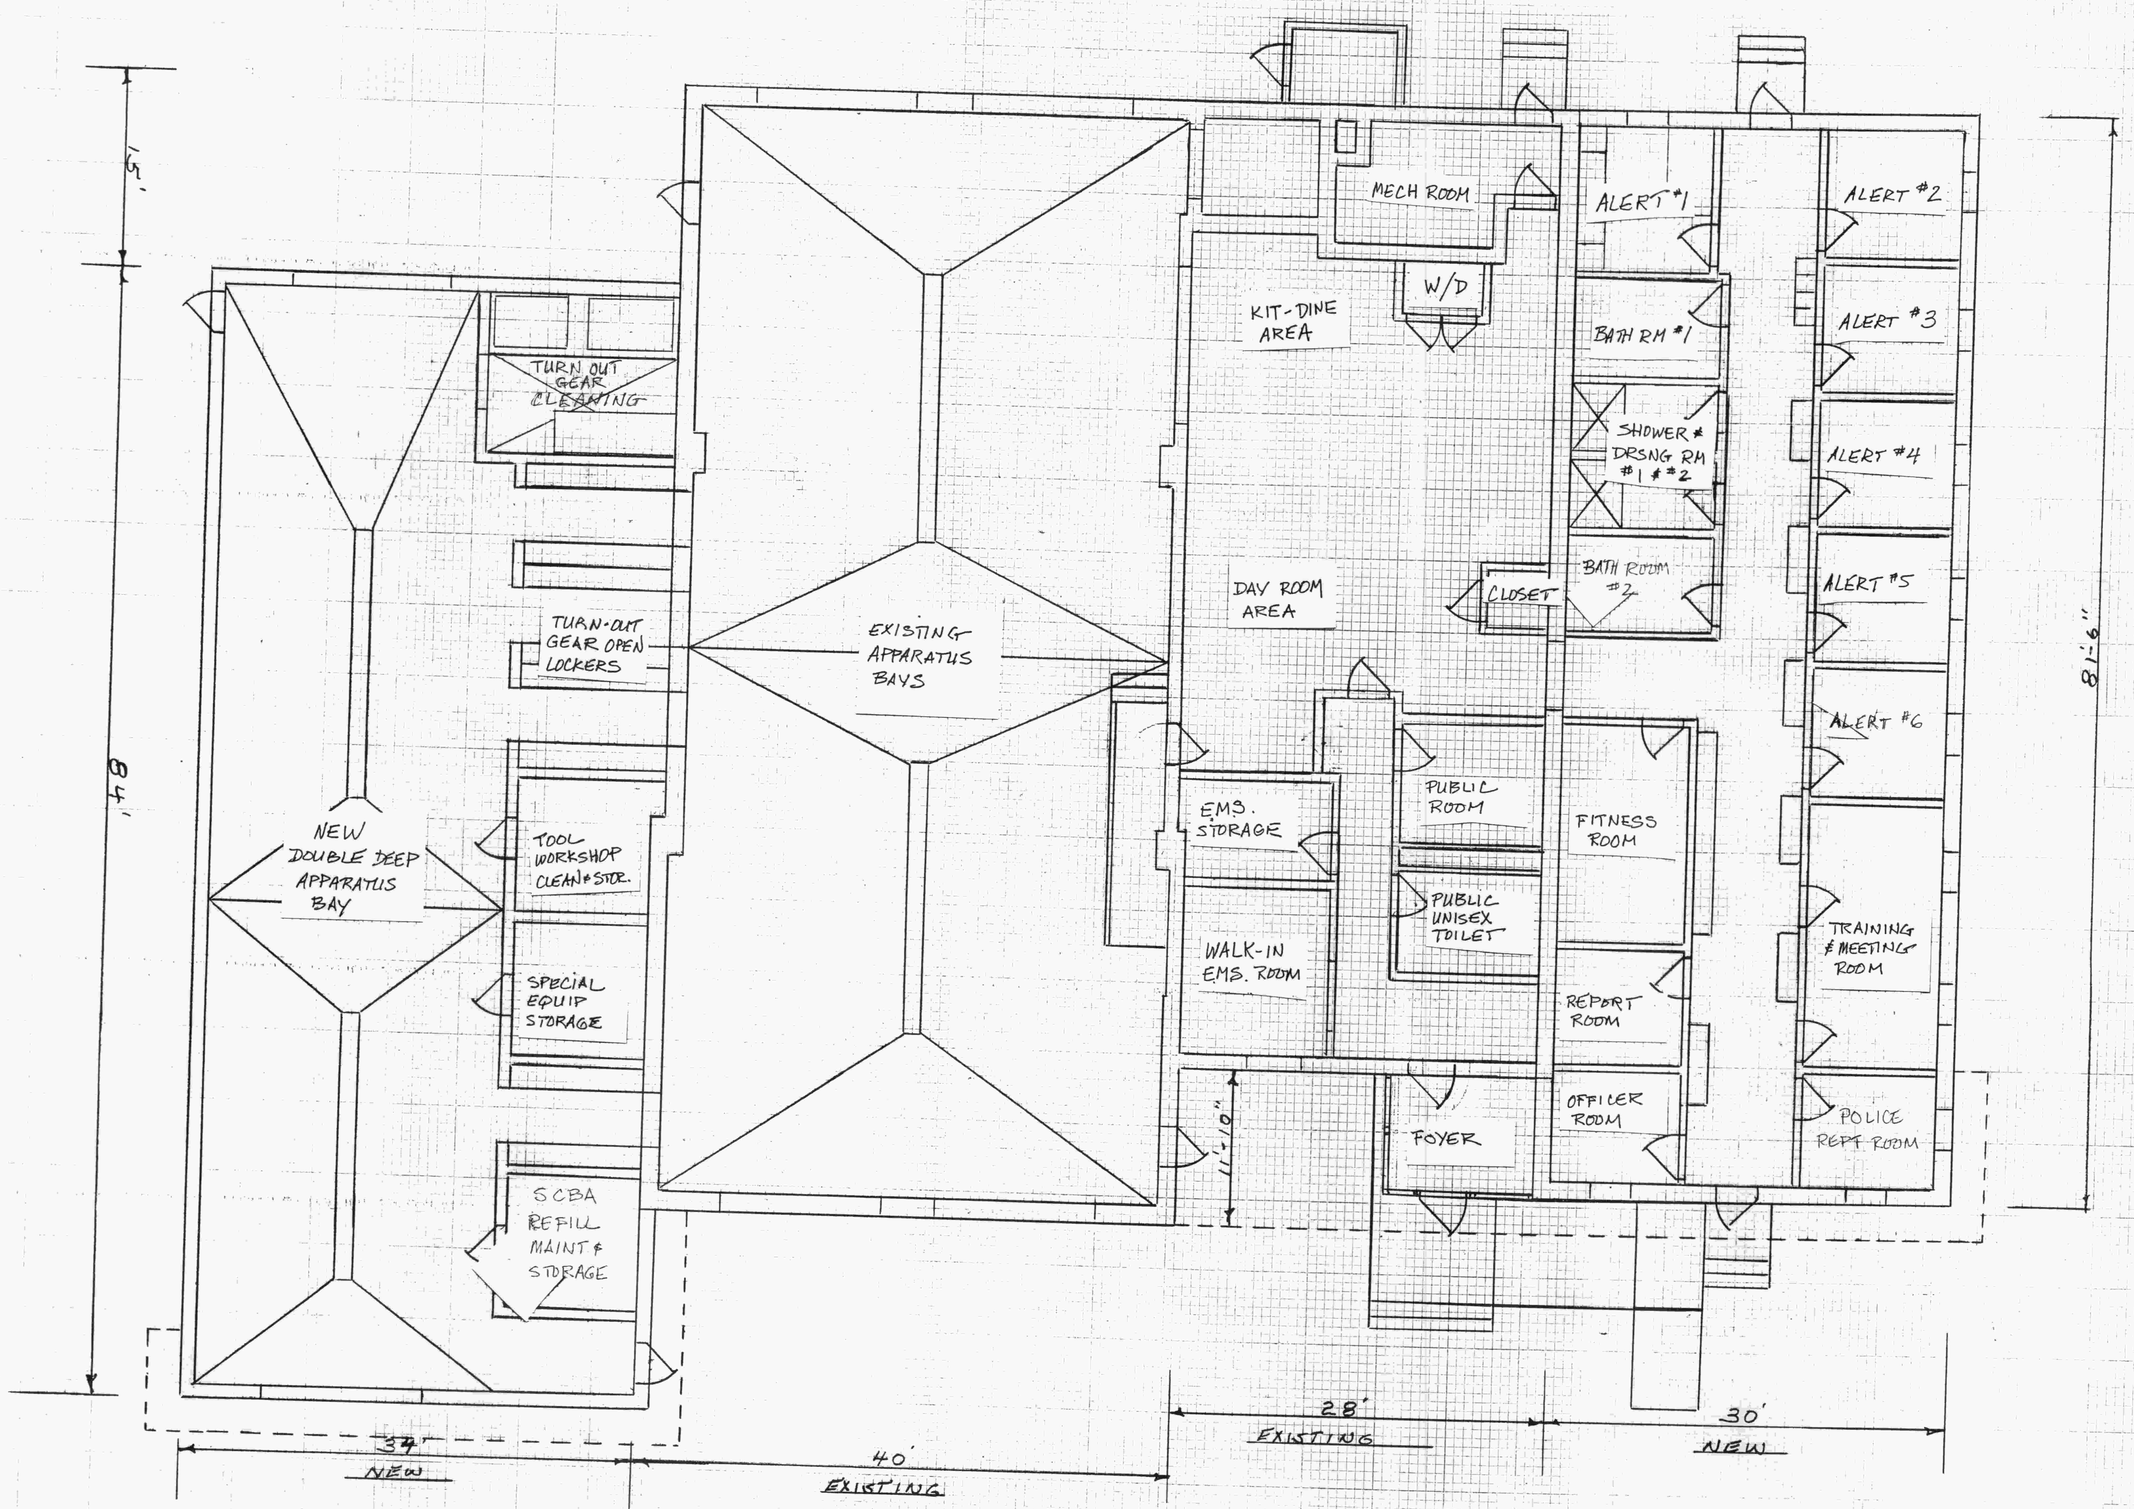

15'
84'-4"
81'-6"
MECH ROOM
W/D
KIT-DINE AREA
ALERT #1
ALERT #2
BATH RM #1
ALERT #3
SHOWER & DRSNG RM #1 & #2
ALERT #4
TURN OUT GEAR CLEANING
TURN-OUT GEAR OPEN LOCKERS
EXISTING APPARATUS BAYS
DAY ROOM AREA
CLOSET
BATH ROOM #2
ALERT #5
ALERT #6
NEW DOUBLE DEEP APPARATUS BAY
TOOL WORKSHOP CLEAN & STOR.
EMS. STORAGE
PUBLIC ROOM
FITNESS ROOM
PUBLIC UNISEX TOILET
SPECIAL EQUIP STORAGE
WALK-IN EMS. ROOM
TRAINING & MEETING ROOM
REPORT ROOM
11'-10"
OFFICER ROOM
FOYER
POLICE REPT ROOM
SCBA REFILL MAINT & STORAGE
37'
NEW
40'
EXISTING
28'
EXISTING
30'
NEW

FIRE STA #2