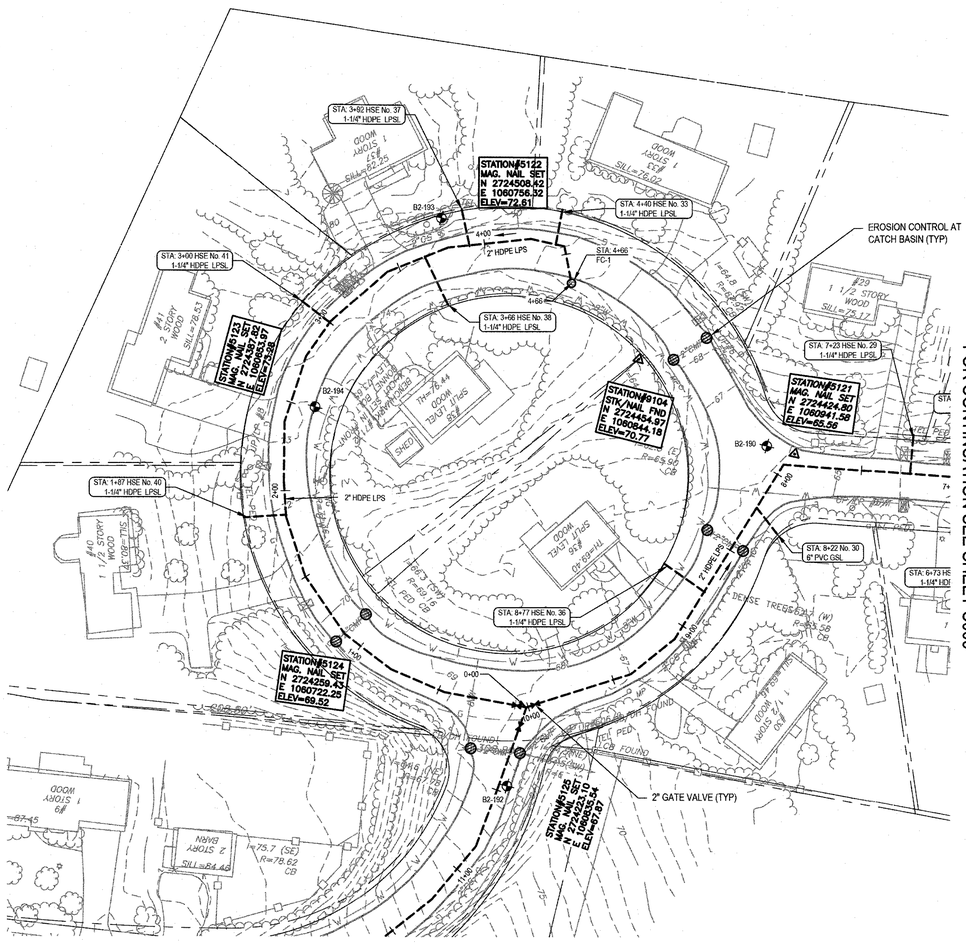

HUCKLEBERRY PATH
FOR CONTINUATION SEE SHEET C009

HUCKLEBERRY PATH - PLAN 2 *(BID ALTERNATE #3)*

SCALE 1" = 40'

N

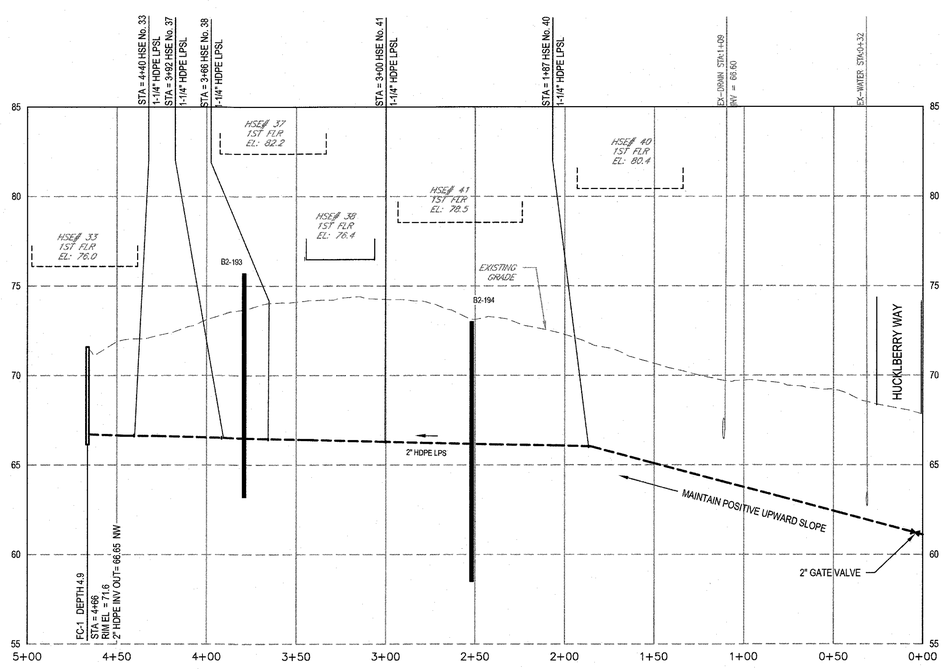

HUCKLEBERRY PATH
FOR CONTINUATION SEE SHEET C009

HUCKLEBERRY PATH - PROFILE 2 *(BID ALTERNATE #3)*

SCALE HORIZ 1" = 40' VERT 1"=4'

0	FOR CONSTRUCTION	MTS	JJG	03-2024
No.	Issue		Checked Approved	Date

Author J. O'BRIEN | Drafting Check M. COLLINS | Project Manager J. GREGG
Designer J. O'BRIEN | Design Check M. SMITH | Project Director M. DRAINVILLE

NOTE: UNDERGROUND FACILITIES, STRUCTURES, AND UTILITIES HAVE BEEN PLOTTED FROM AVAILABLE SURVEYS AND RECORDS, AND THEREFORE THEIR LOCATIONS MUST BE CONSIDERED APPROXIMATE ONLY. THERE MAY BE OTHERS, THE EXISTENCE OF WHICH IS PRESENTLY NOT KNOWN. ANYONE USING UTILITY INFORMATION AND DATA PROVIDED HEREIN SHALL CALL DIG SAFE AT 811 SEVENTY TWO (72) HOURS, 3 BUSINESS DAYS IN ADVANCE TO VERIFY THE LOCATION OF UTILITIES PRIOR TO START OF CONSTRUCTION.

0 20' 40' 80'
0 2' 4' 8'

Bar is one inch on original size sheet
0 1"

COMMONWEALTH OF MASSACHUSETTS
SANDRA L. TRIPP
CIVIL
No. 48960
REGISTERED PROFESSIONAL ENGINEER
3/21/24

GHD Inc.
1545 Iyannough Road
Hyannis MA 02601 USA
T 1 774 470 1630 F 1 774 470 1631 W www.ghd.com
www.ghd.com

Conditions of Use
This document and the ideas and designs incorporated herein, as an instrument of professional service, is the property of GHD. This document may only be used by GHD's client (and any other person who GHD has agreed can use this document) for the purpose for which it was prepared and must not be used by any other person or for any other purpose.

Client TOWN OF HARWICH, MASSACHUSETTS
Project PHASE 3 HARWICH SEWER EXTENSION PROJECT
CONTRACT 1-E

Title HUCKLEBERRY PATH - PLAN & PROFILE 2

Size ARCH D

Project No. 12577255 | Date MARCH 2024 | Scale AS SHOWN

Sheet No. C011

Plot Date: 15 March 2024 - 5:54 PM | Plotted By: Frank Erwin | Filename: C:\pw_azure\ghd-ams02-pw-03\dms01189\12577255-C001-C010.dwg