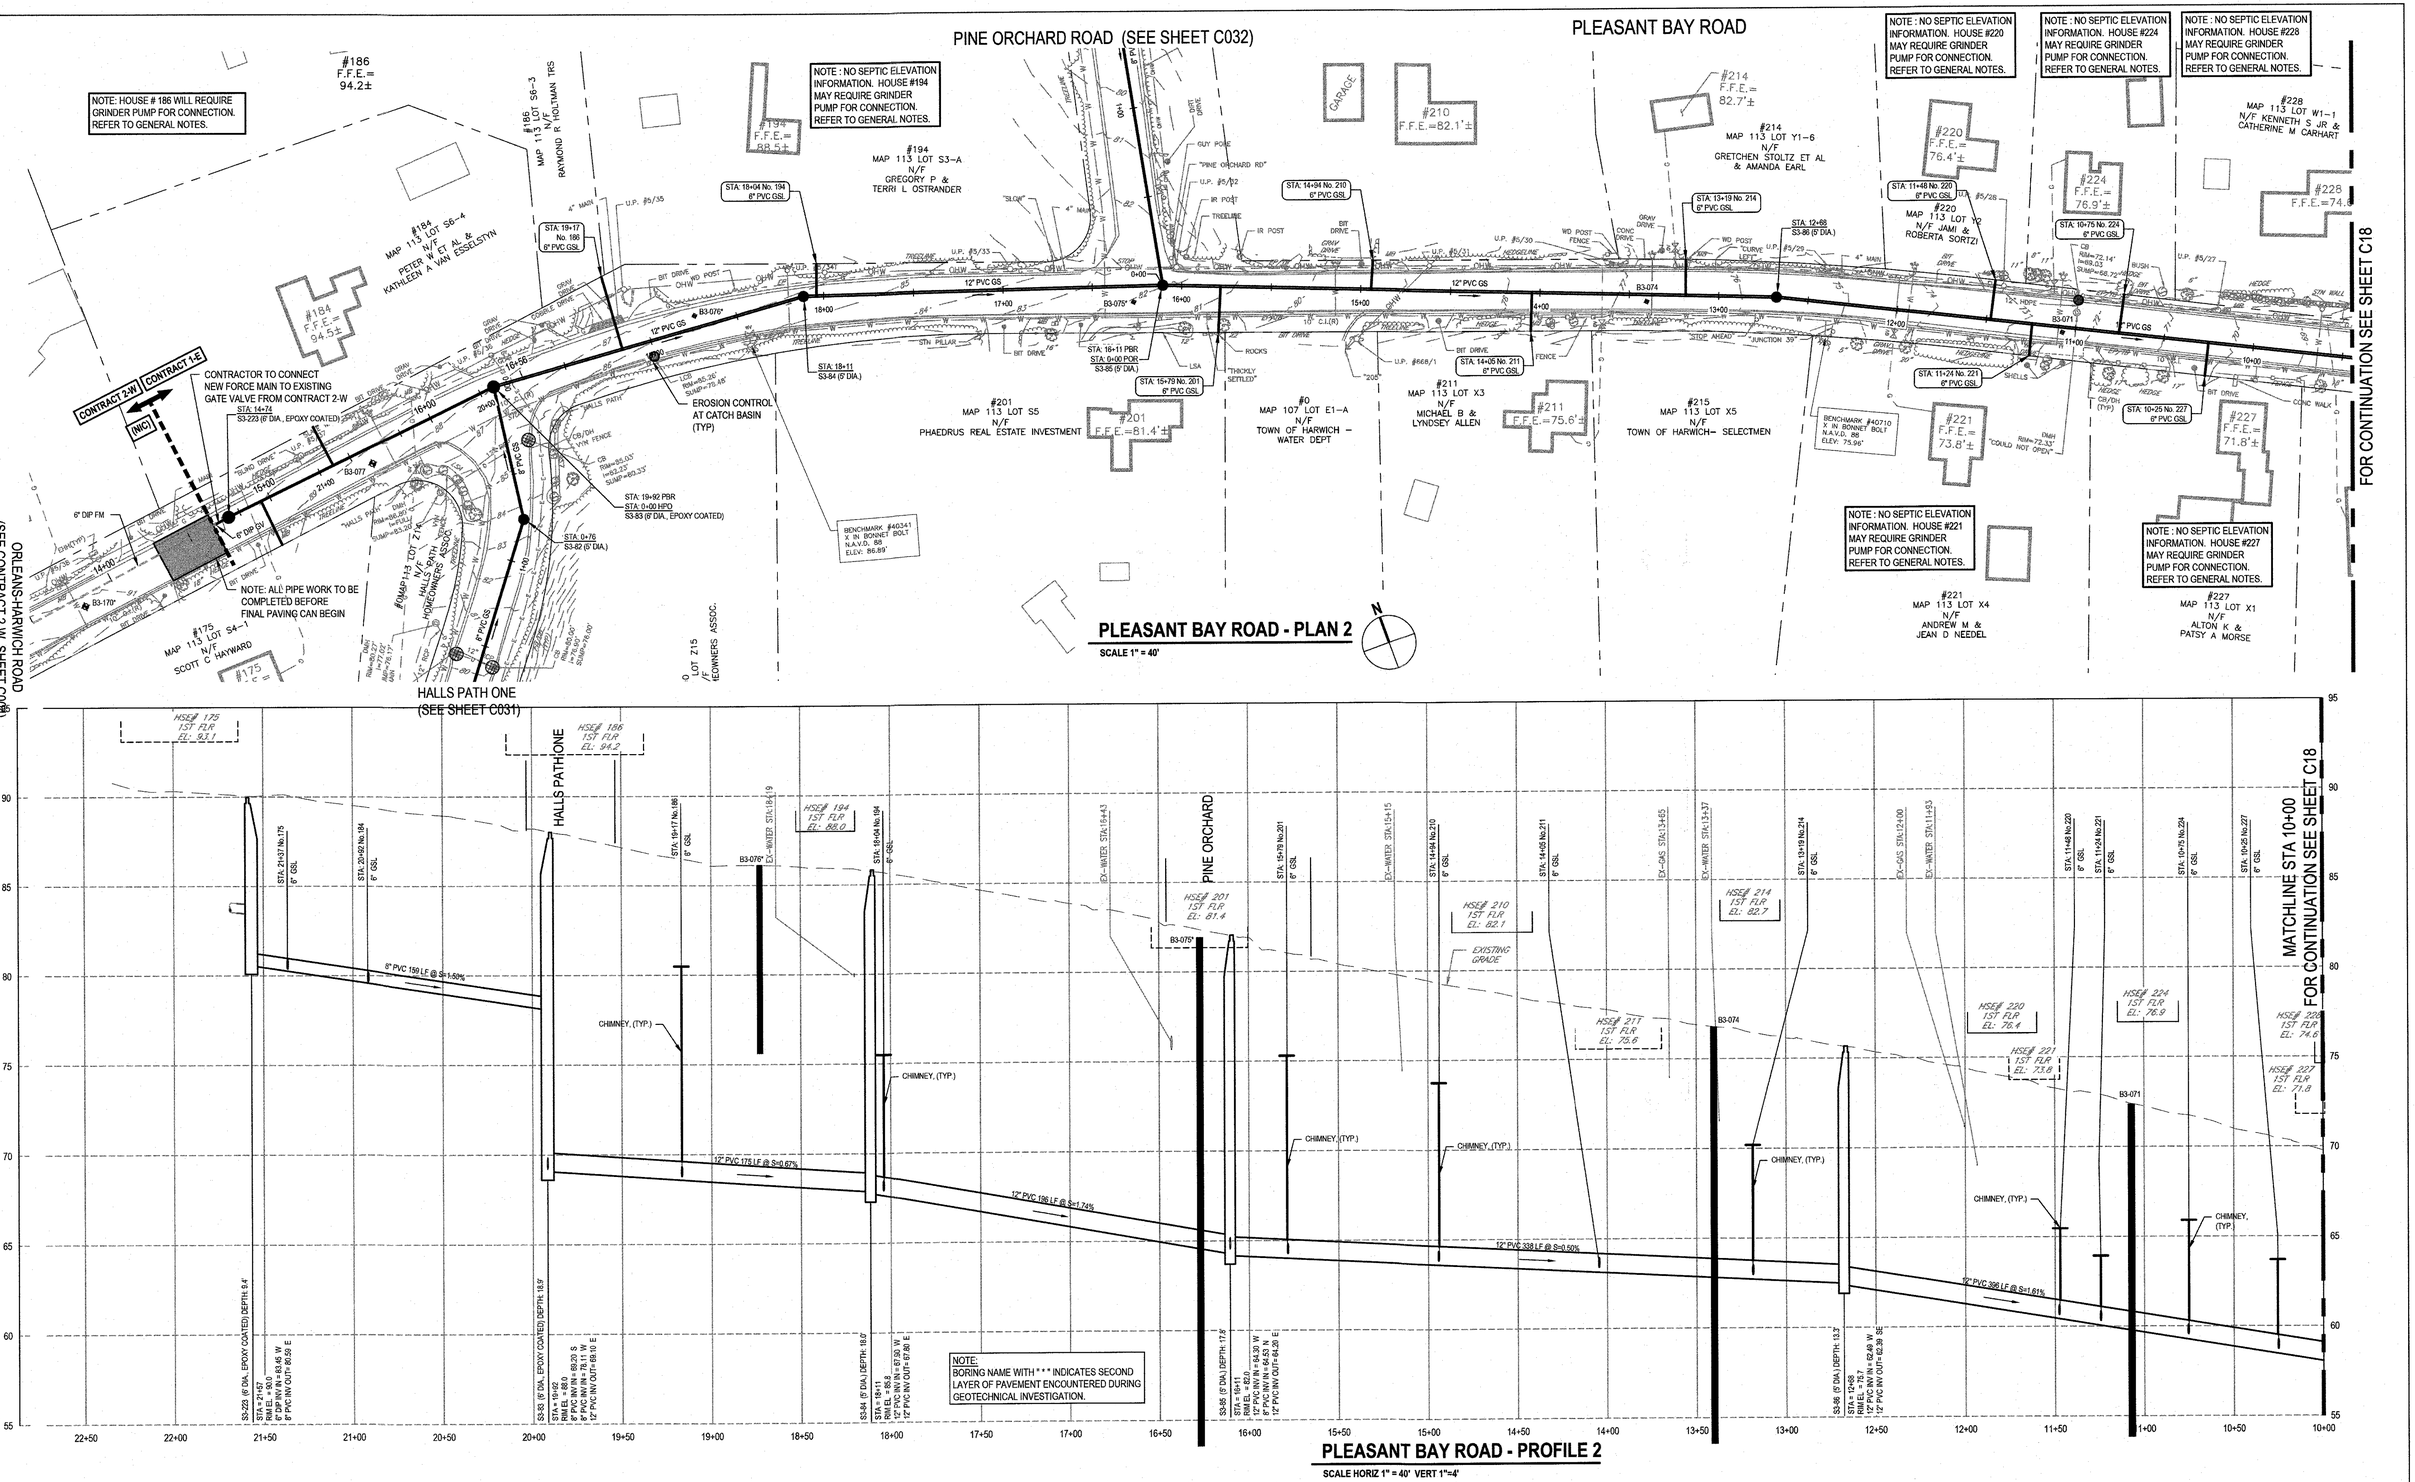

0	FOR CONSTRUCTION			MTS	JJG	03-2024
No.	Issue			Checked	Approved	Date
Author	F. ERWIN	Drafting Check	J. O'BRIEN	Project Manager	J. GREGG	
Designer	F. ERWIN	Design Check	J. O'BRIEN	Project Director	M. DRAINVILLE	

NOTE: UNDERGROUND FACILITIES, STRUCTURES, AND UTILITIES HAVE BEEN PLOTTED FROM AVAILABLE SURVEYS AND RECORDS, AND THEREFORE THEIR LOCATIONS MUST BE CONSIDERED APPROXIMATE ONLY. THERE MAY BE OTHERS, THE EXISTENCE OF WHICH IS PRESENTLY NOT KNOWN. ANYONE USING UTILITY INFORMATION AND DATA PROVIDED HEREIN SHALL CALL DIG SAFE AT 811 SEVENTY TWO (72) HOURS, 3 BUSINESS DAYS IN ADVANCE TO VERIFY THE LOCATION OF UTILITIES PRIOR TO START OF CONSTRUCTION.

0 20' 40' 80'

0 2' 4' 8'

Bar is one inch on original size sheet
0 1"

COMMONWEALTH OF MASSACHUSETTS SANDRA L TRIPP CIVIL No. 48350 REGISTERED PROFESSIONAL ENGINEER
3/2/24

GHD Inc.
1545 Iyannough Road
Hyannis MA 02601 USA
T 1 774 470 1630 F 1 774 470 1631 W www.ghd.com
www.ghd.com

Conditions of Use
This document and the ideas and designs incorporated herein, as an instrument of professional service, is the property of GHD. This document may only be used by GHD's client (and any other person who GHD has agreed can use this document) for the purpose for which it was prepared and must not be used by any other person or for any other purpose.

Client: TOWN OF HARWICH, MASSACHUSETTS
Project: PHASE 3 HARWICH SEWER EXTENSION PROJECT CONTRACT 1-E
Title: PLEASANT BAY ROAD PLAN & PROFILE 2
Size: ARCH D
Project No.: 12577255
Date: MARCH 2024
Scale: AS SHOWN
Sheet No.: C019

Plot Date: 21 March 2024 - 3:19 PM
Plotted By: Shawn Geis
Filename: C:\pw_azure\ghd-smd02-pw-03\dms\0118\12577255-C019.dwg